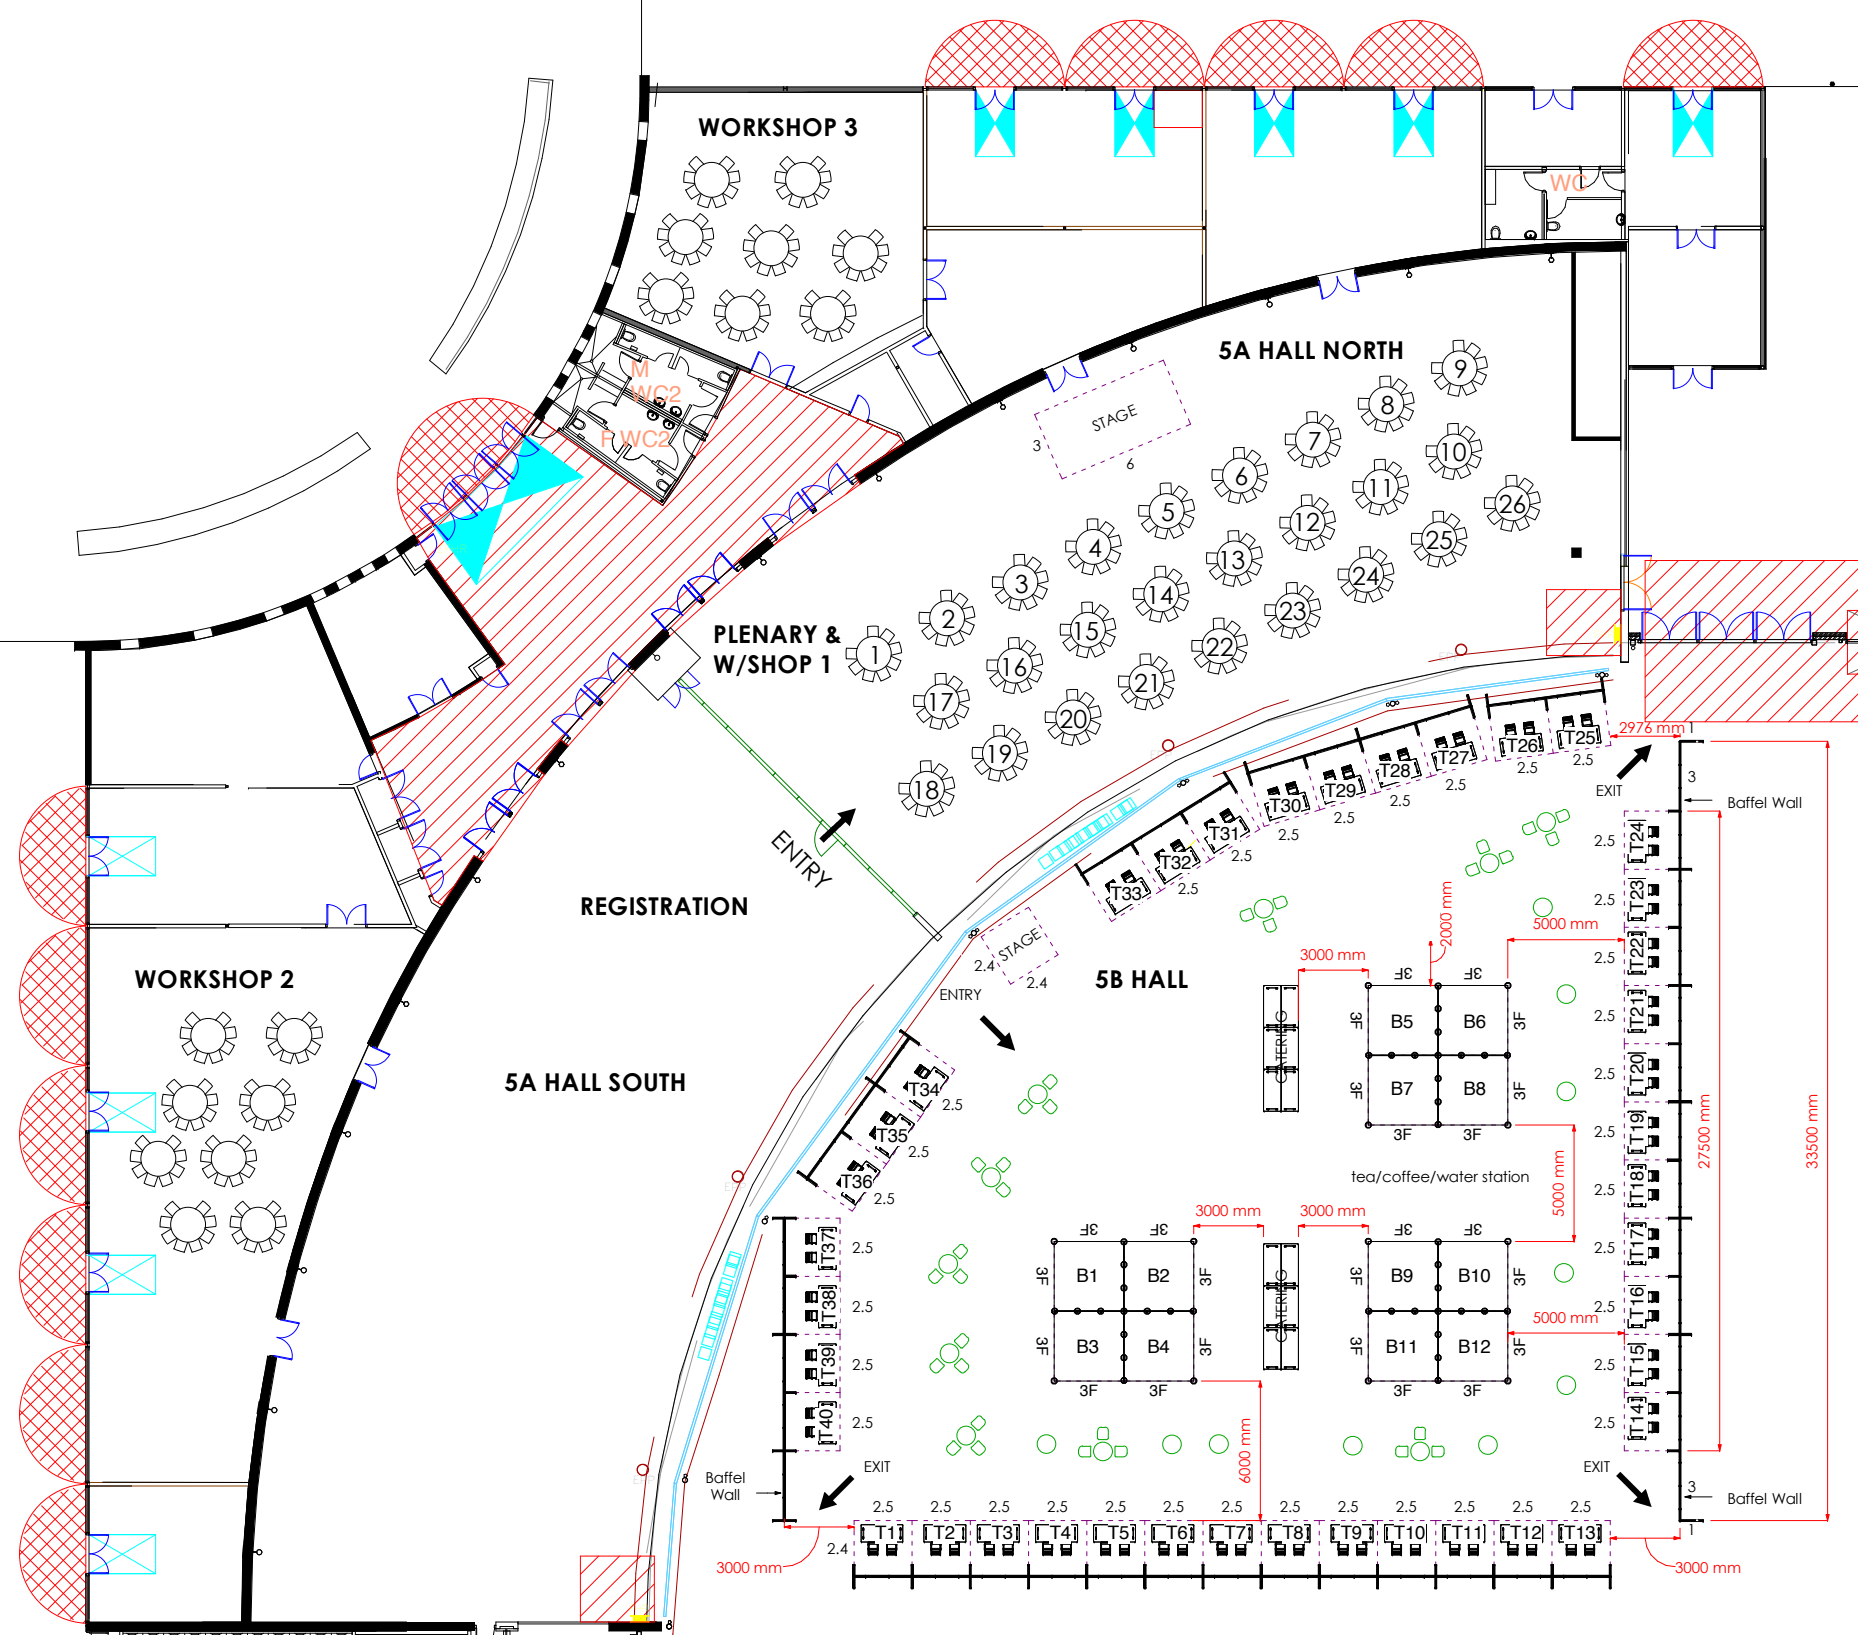

WORKSHOP 3
WC
5A HALL NORTH
M
WC2
F
WC2
STAGE
3
6
PLENARY &
W/SHOP 1
ENTRY
REGISTRATION
WORKSHOP 2
5A HALL SOUTH
5B HALL
2976 mm
EXIT
Baffel Wall
2000 mm
5000 mm
3000 mm
CATERING
tea/coffee/water station
6000 mm
27500 mm
33500 mm
2.4
2.5
3F